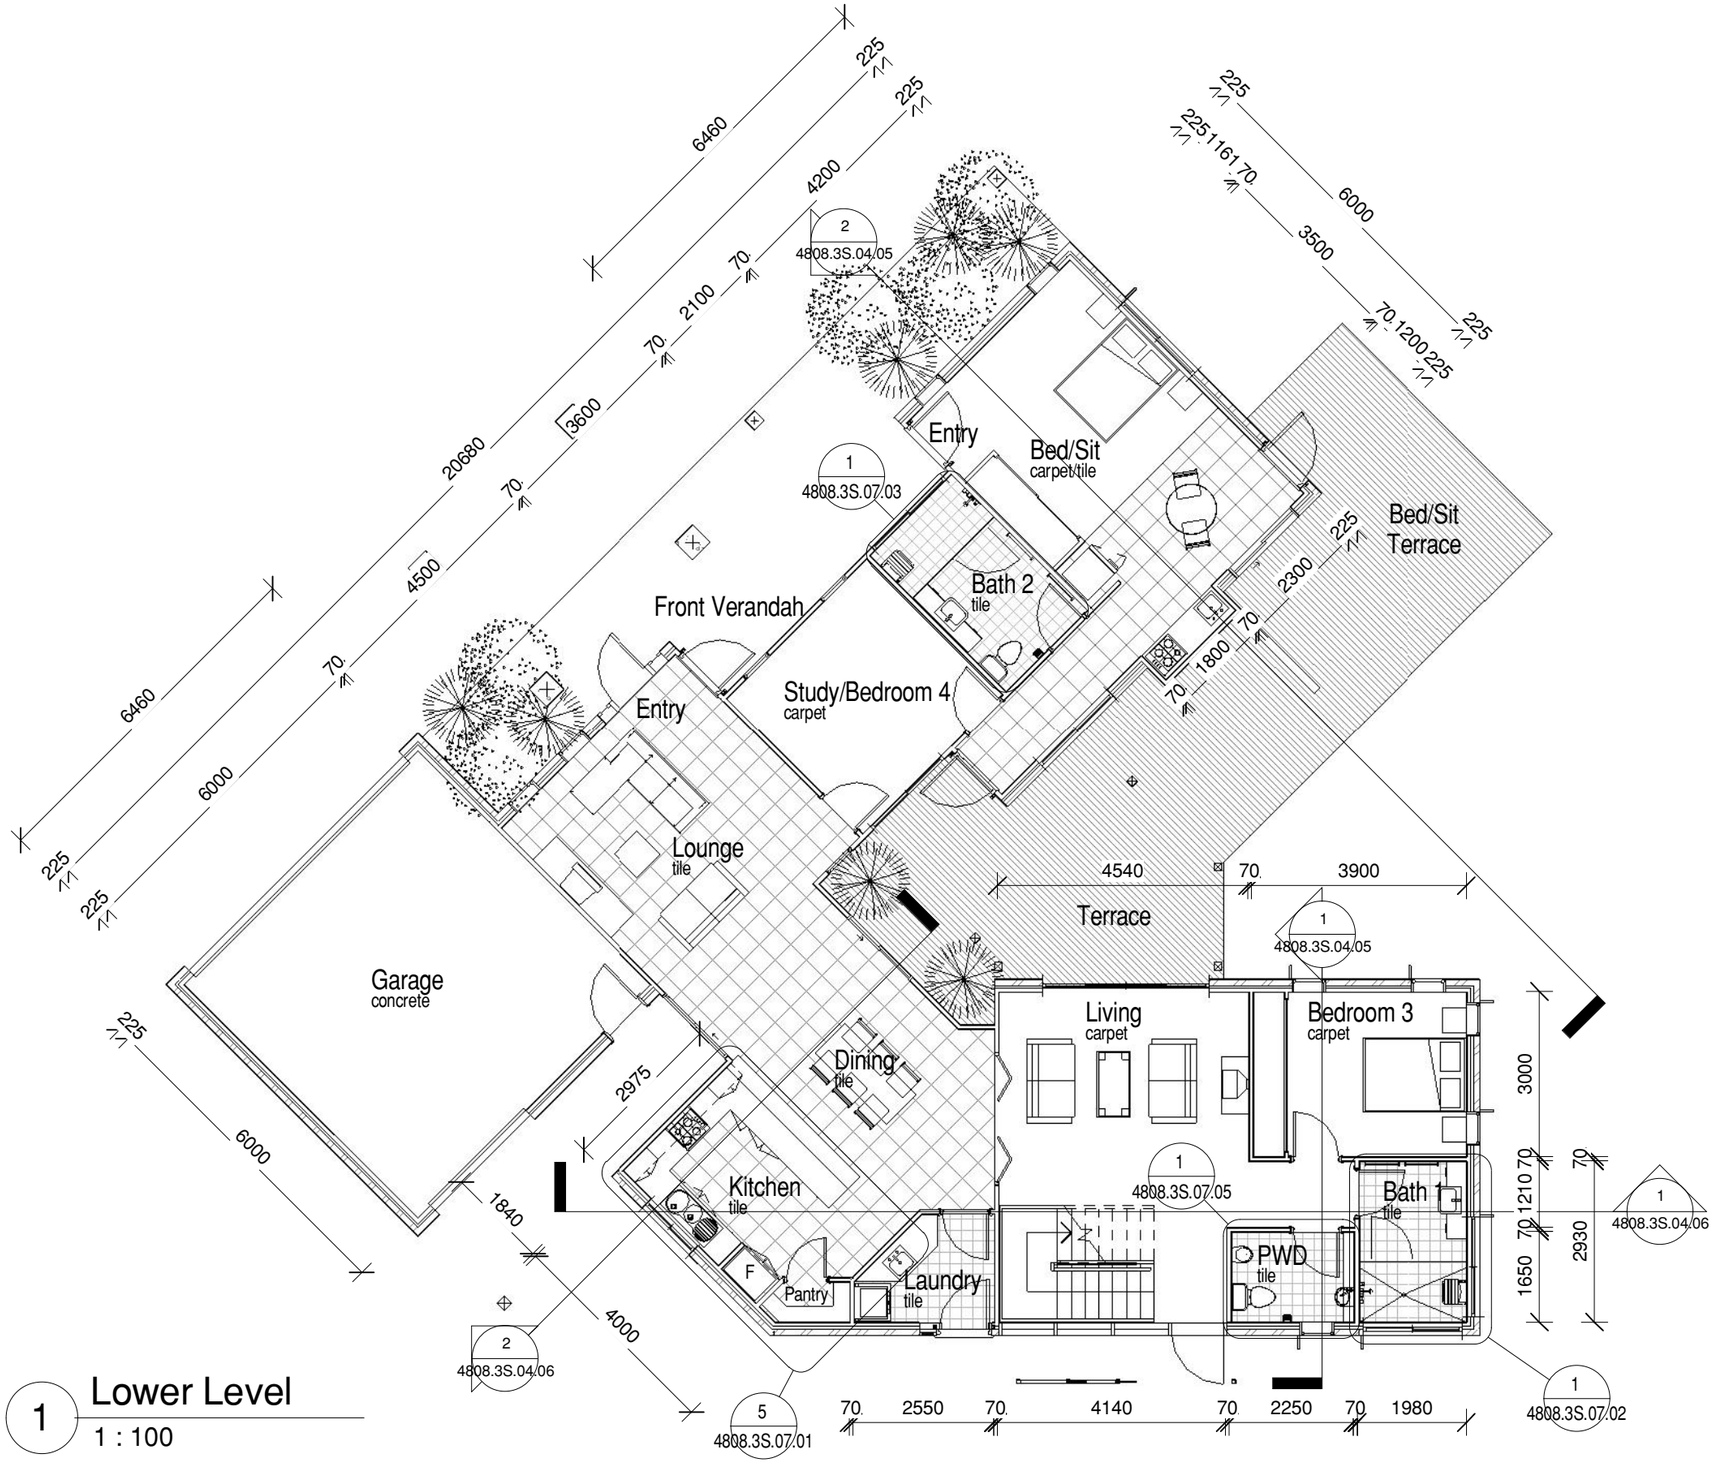

1 Lower Level
1 : 100

PROJECT
CABOOLTURE
SUSTAINABLE HOME

DRAWING
LOWER LEVEL PLAN

THE TVS PARTNERSHIP
Architecture
Interior Design
Landscape Design
Brisbane Office
T (61) 07 3831 2116
Gold Coast Office
T (61) 07 5574 2266
E tvs@tvspartnership.com.au
W www.tvspartnership.com.au

DRAWN BY IT	ARCHITECT/DESIGNER MT/SW
SCALE 1 : 100	DRAWING No. 4808.3S.02.01
DATE 13.07.2006	SUFFIX A00