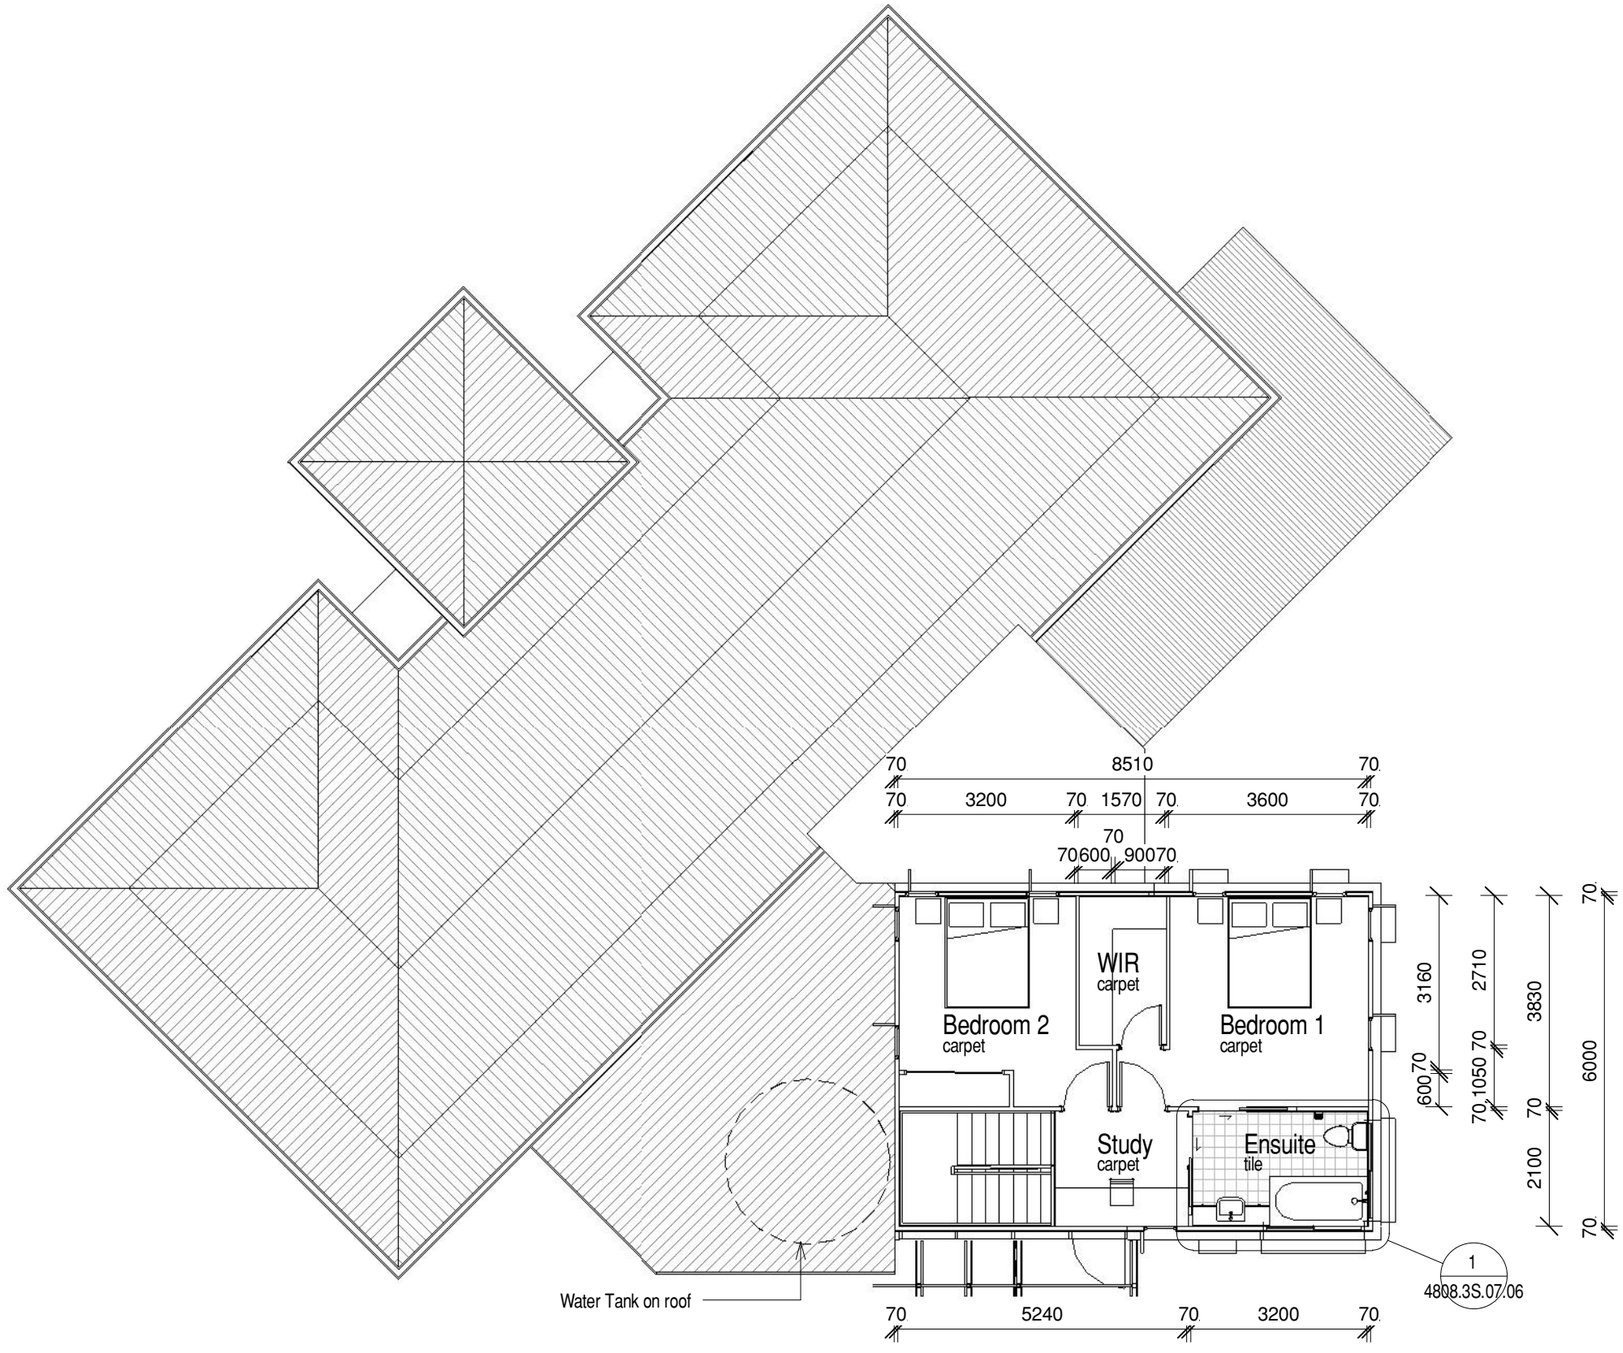

1 Upper Level

1 : 100

PROJECT

CABOOLTURE
SUSTAINABLE HOME

DRAWING

UPPER LEVEL PLAN

THE TVS PARTNERSHIP

Architecture
Interior Design
Landscape Design
Brisbane Office
T (61) 07 3831 2116
Gold Coast Office
T (61) 07 5574 2266
E tvs@tvspartnership.com.au
W www.tvspartnership.com.au

DRAWN BY IT	*ARCHITECT/DESIGNER* MT/SW
SCALE 1 : 100	*DRAWING No.* 4808.3S.02.02
DATE 13.07.2006	*SUFFIX* A00